PIN 124885.00
STATE PROJ. NO. 95LPLM-L0-073
SOUTH MT. JULIET ROAD (S.R. 171)
WIDENING FROM SOUTH OF CENTRAL PIKE
(S.R. 265) TO NEAR PROVIDENCE WAY
JULY 13, 2021

RaganSmith

TN TDOT Department of Transportation
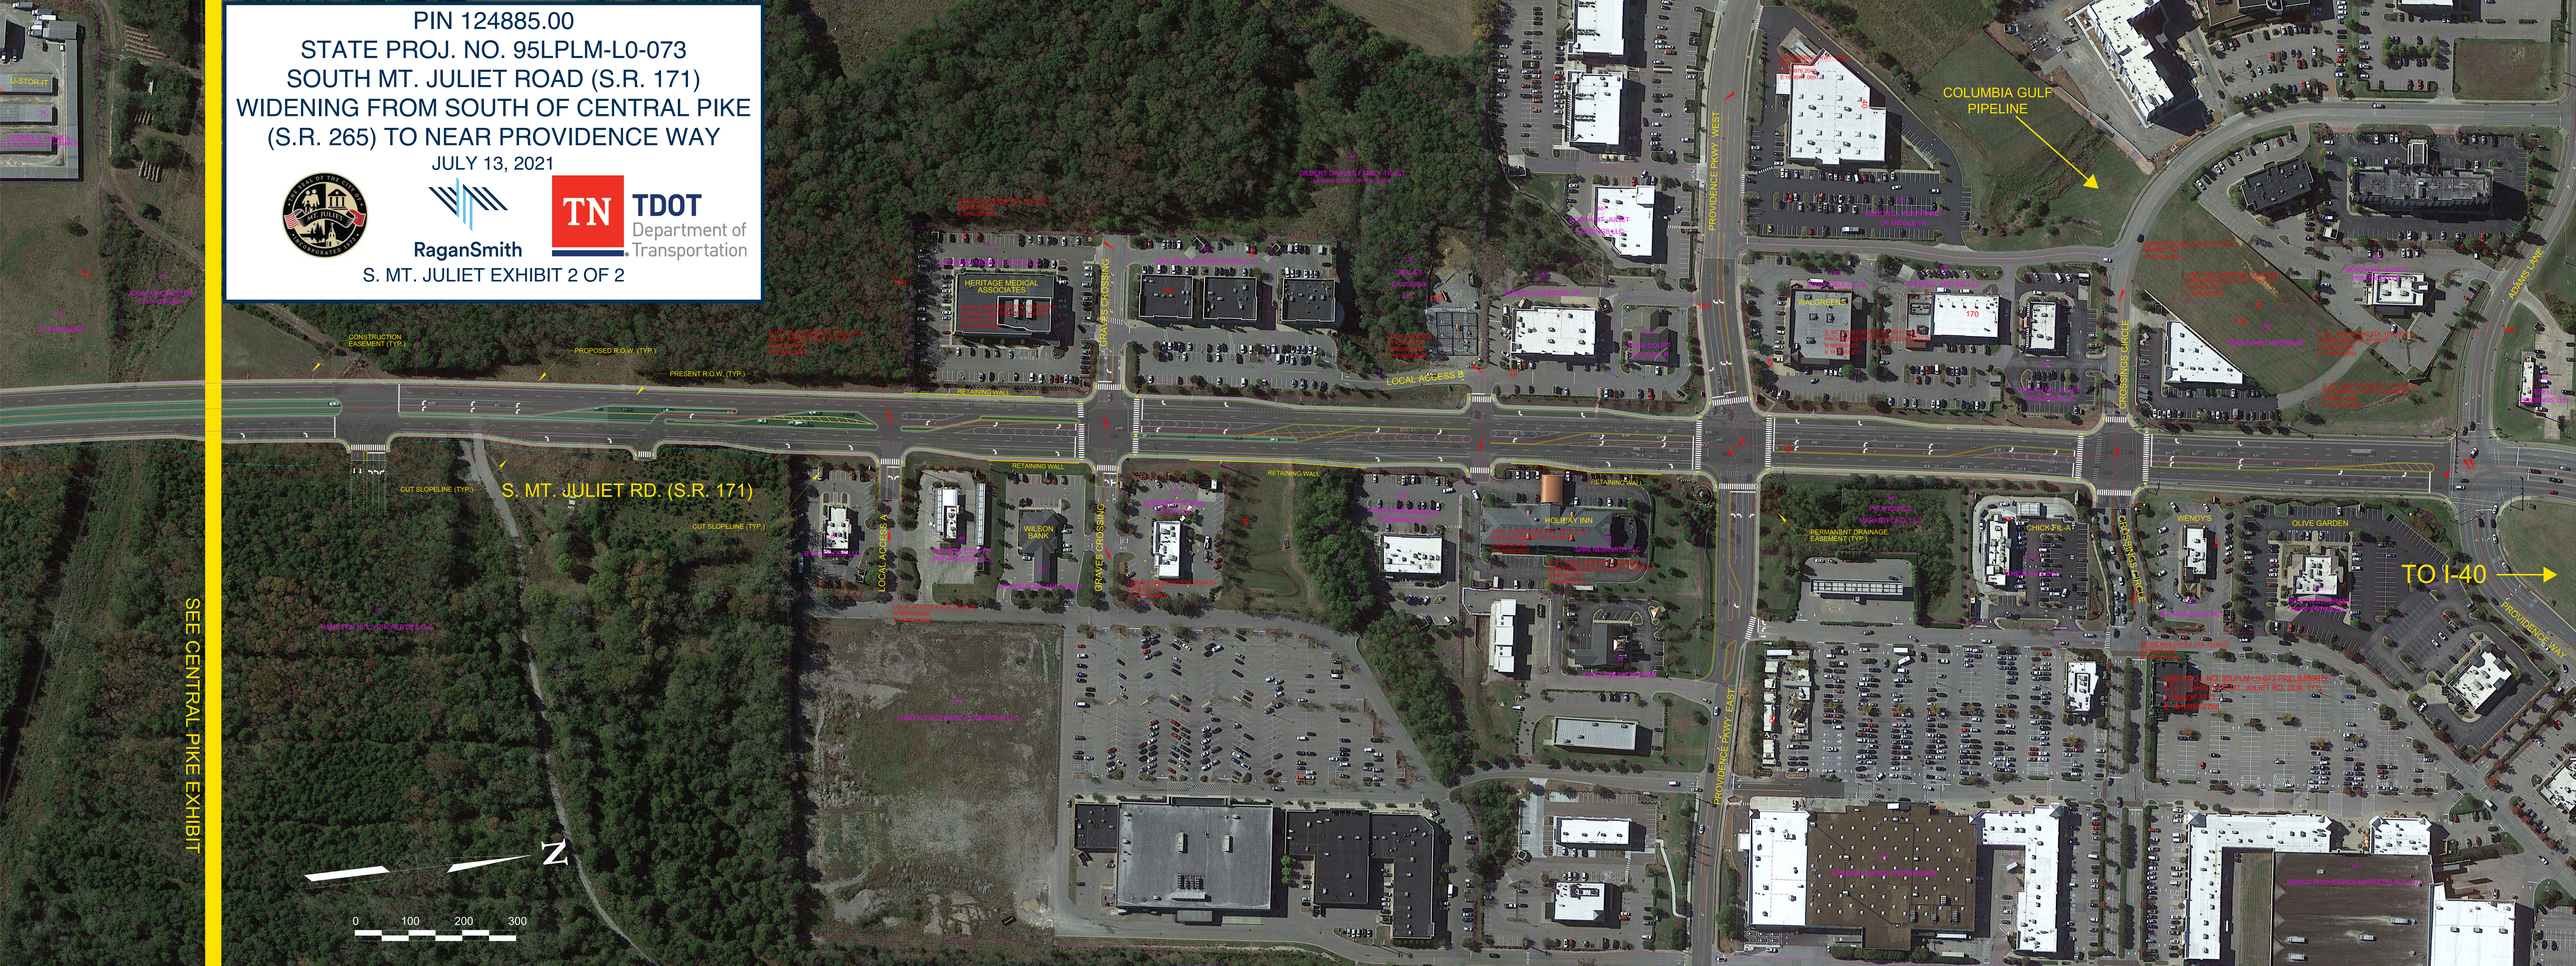
S. MT. JULIET EXHIBIT 2 OF 2